



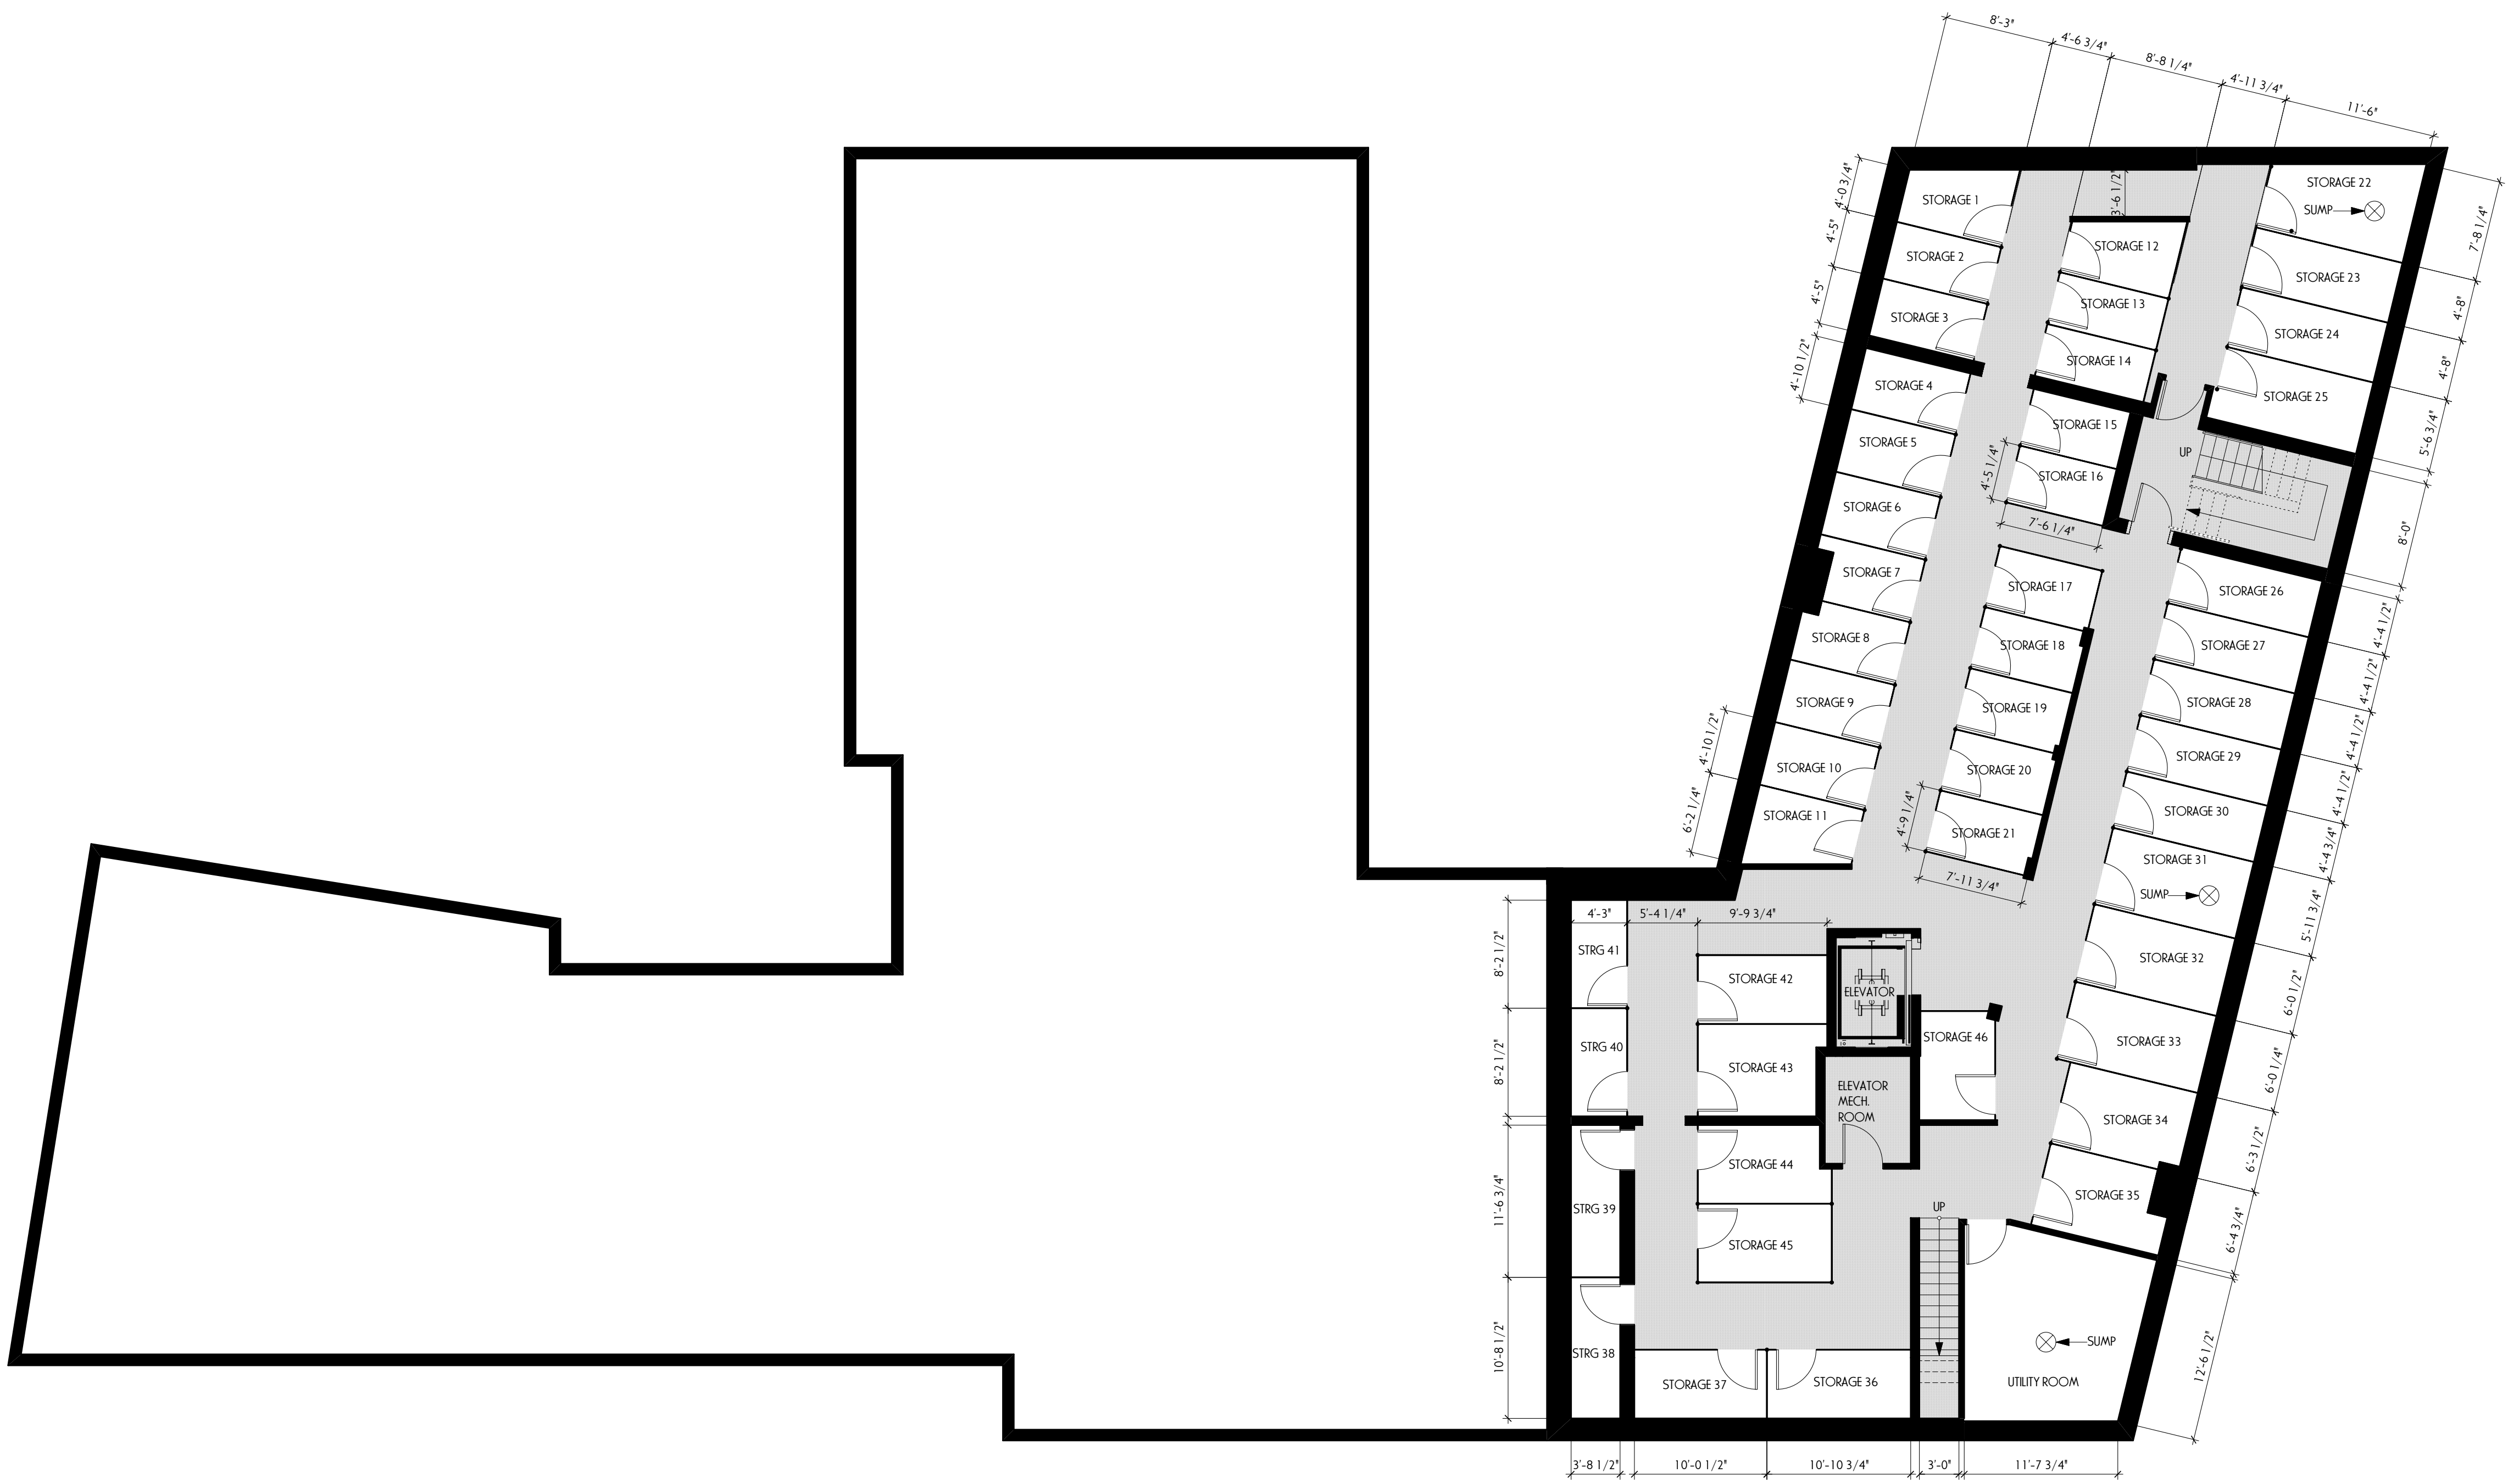

■ DESIGNATES COMMON AREA

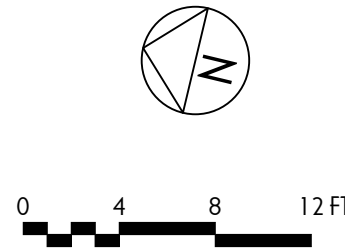

80 WEBSTER AVENUE CONDOMINIUM
BASEMENT PLAN

80 WEBSTER AVENUE STORAGE UNITS #1-46
SOMERVILLE, MA 02145

THE PLAN PRESENTED HERE FULLY AND ACCURATELY DEPICTS THE LAYOUT, LOCATION, UNIT NUMBER, AND DIMENSIONS OF THE UNIT AS BUILT FOR UNITS #80 - 1A THROUGH #80 - 1L.

I HEREBY CERTIFY THAT THIS PLAN CONFORMS TO THE RULES & REGULATIONS OF THE REGISTRAR OF DEEDS OF THE COMMONWEALTH OF MASSACHUSETTES.

EDRICK VAN BELZEKOM AIA
MA REGISTRATION # AR 8061

DATED

REGISTRY USE ONLY